NOT TO BE USED FOR RE-ESTABLISHMENT OF PROPERTY BOUNDARIES.
ALL DISTANCES ARE IN METRES.

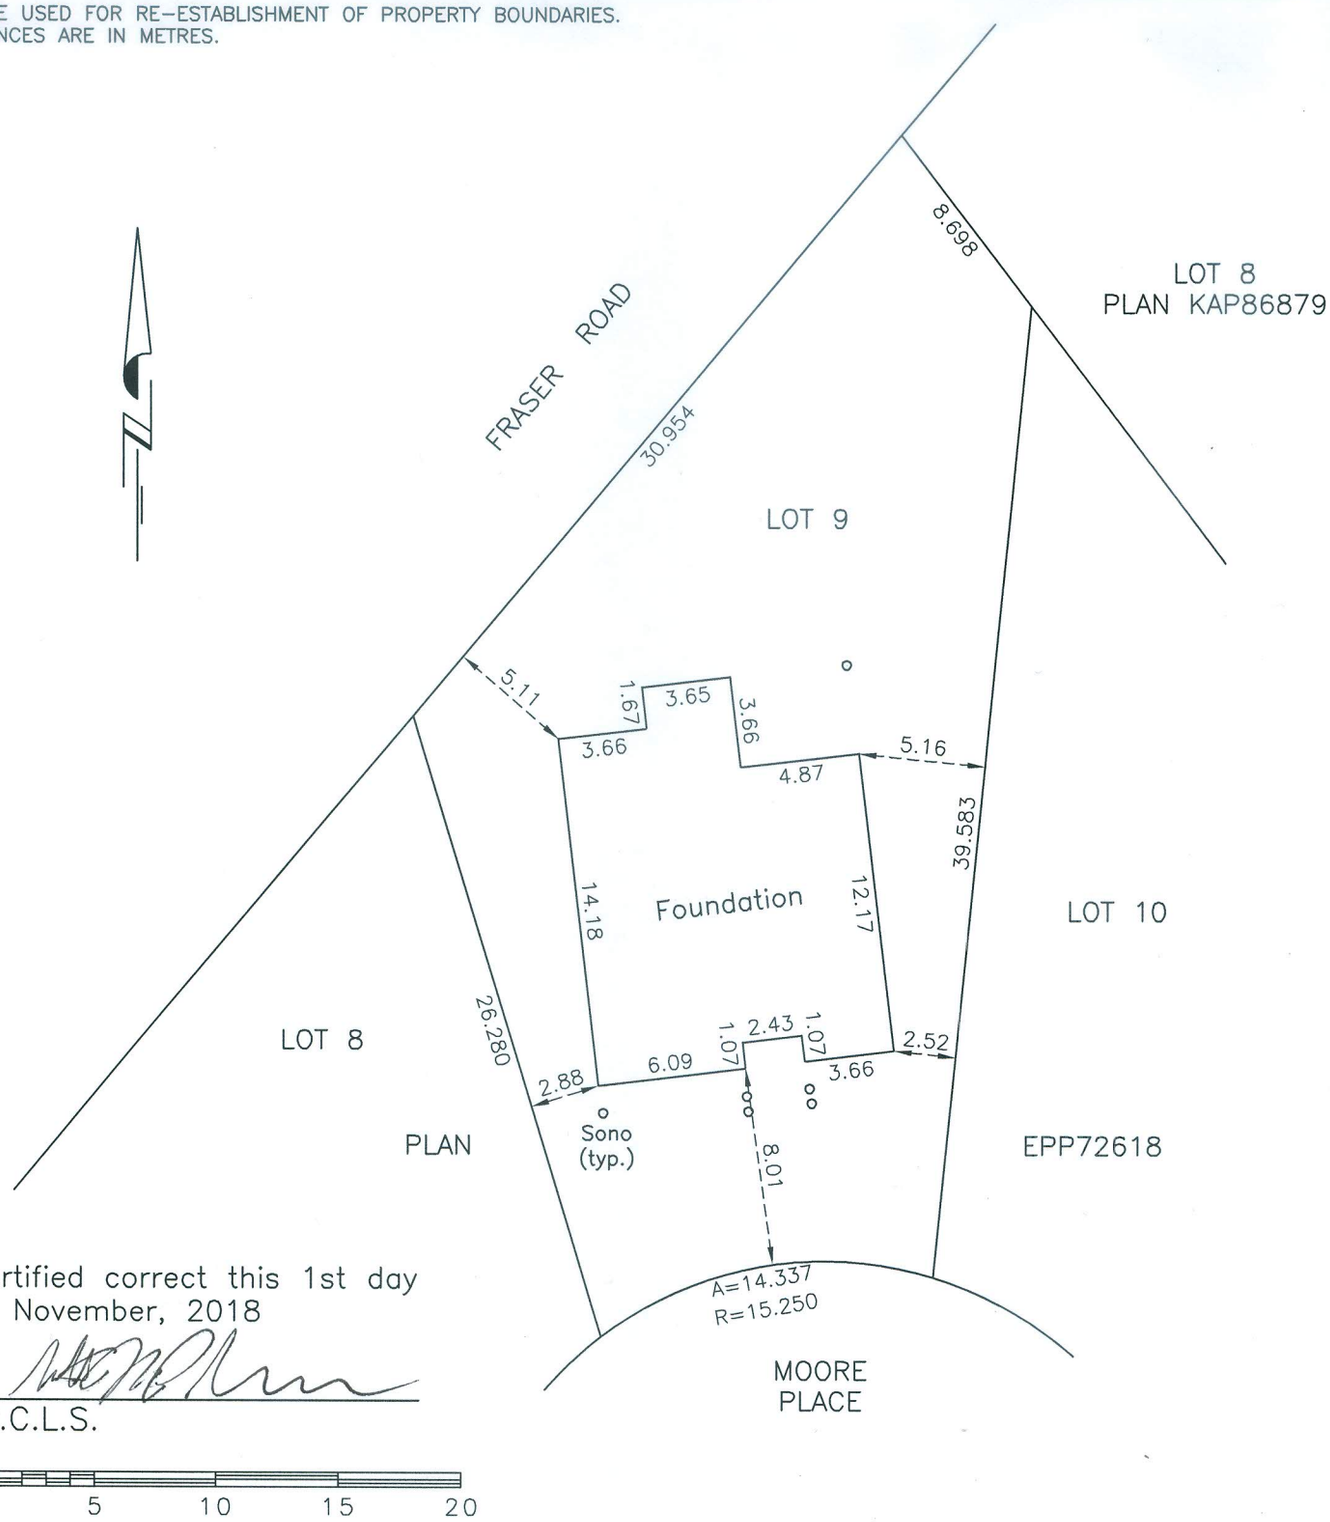

Certified correct this 1st day of November, 2018

B.C.L.S.

0 5 10 15 20

© WILLIAM E MADDOX B.C.L.S. 2018

THIS DOCUMENT IS NOT VALID UNLESS ORIGINALLY SIGNED AND SEALED

SURVEY CERTIFICATE SHOWING LOCATION OF FOUNDATION ON LOT 9, PLAN EPP72618, SEC 6, TP 35, K(Formerly O)DYD

104010B00

SCALE: 1 : 300	OUR FILE: R10401
DATE: 01 Nov 2018	DRAWN: RL
Sievert	

WILLIAM E. MADDOX
B.C. LAND SURVEYOR
3500 – 30th STREET
VERNON, BC V1T 5E8
TELEPHONE: (250) 542-4343